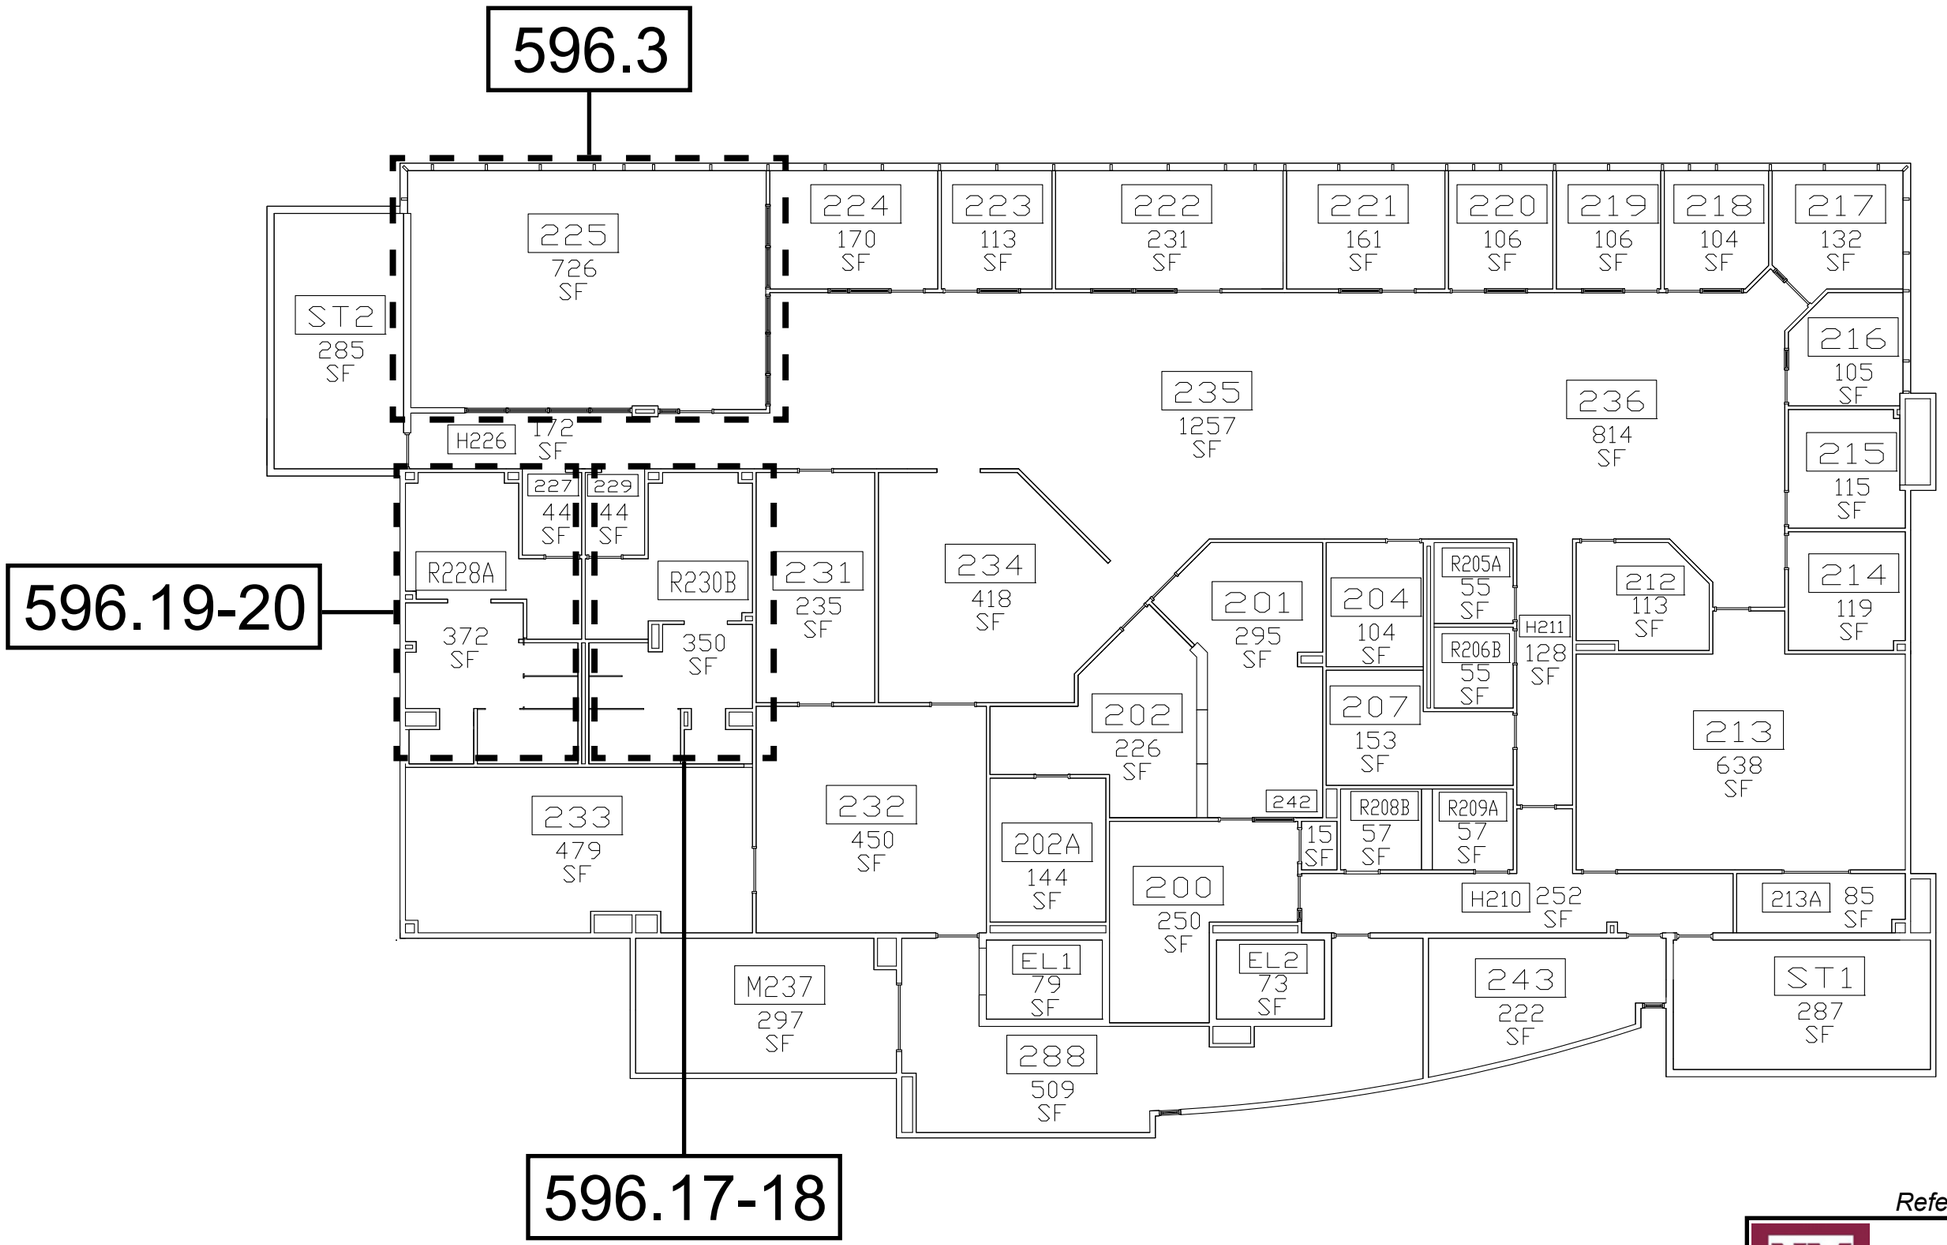

Reference Drawing - Not to Scale

NMSU 2016 ADA Assessment
Phase 1
January 2017

Building #:	596
Building Name:	Stan Fulton Athletics Center Annex
Drawing Title:	Second Floor

Primary Accessible Entry

ADA Compliant Exterior Public Entries

NON ADA Compliant Exterior Public Entries

ARC Project# 21619